
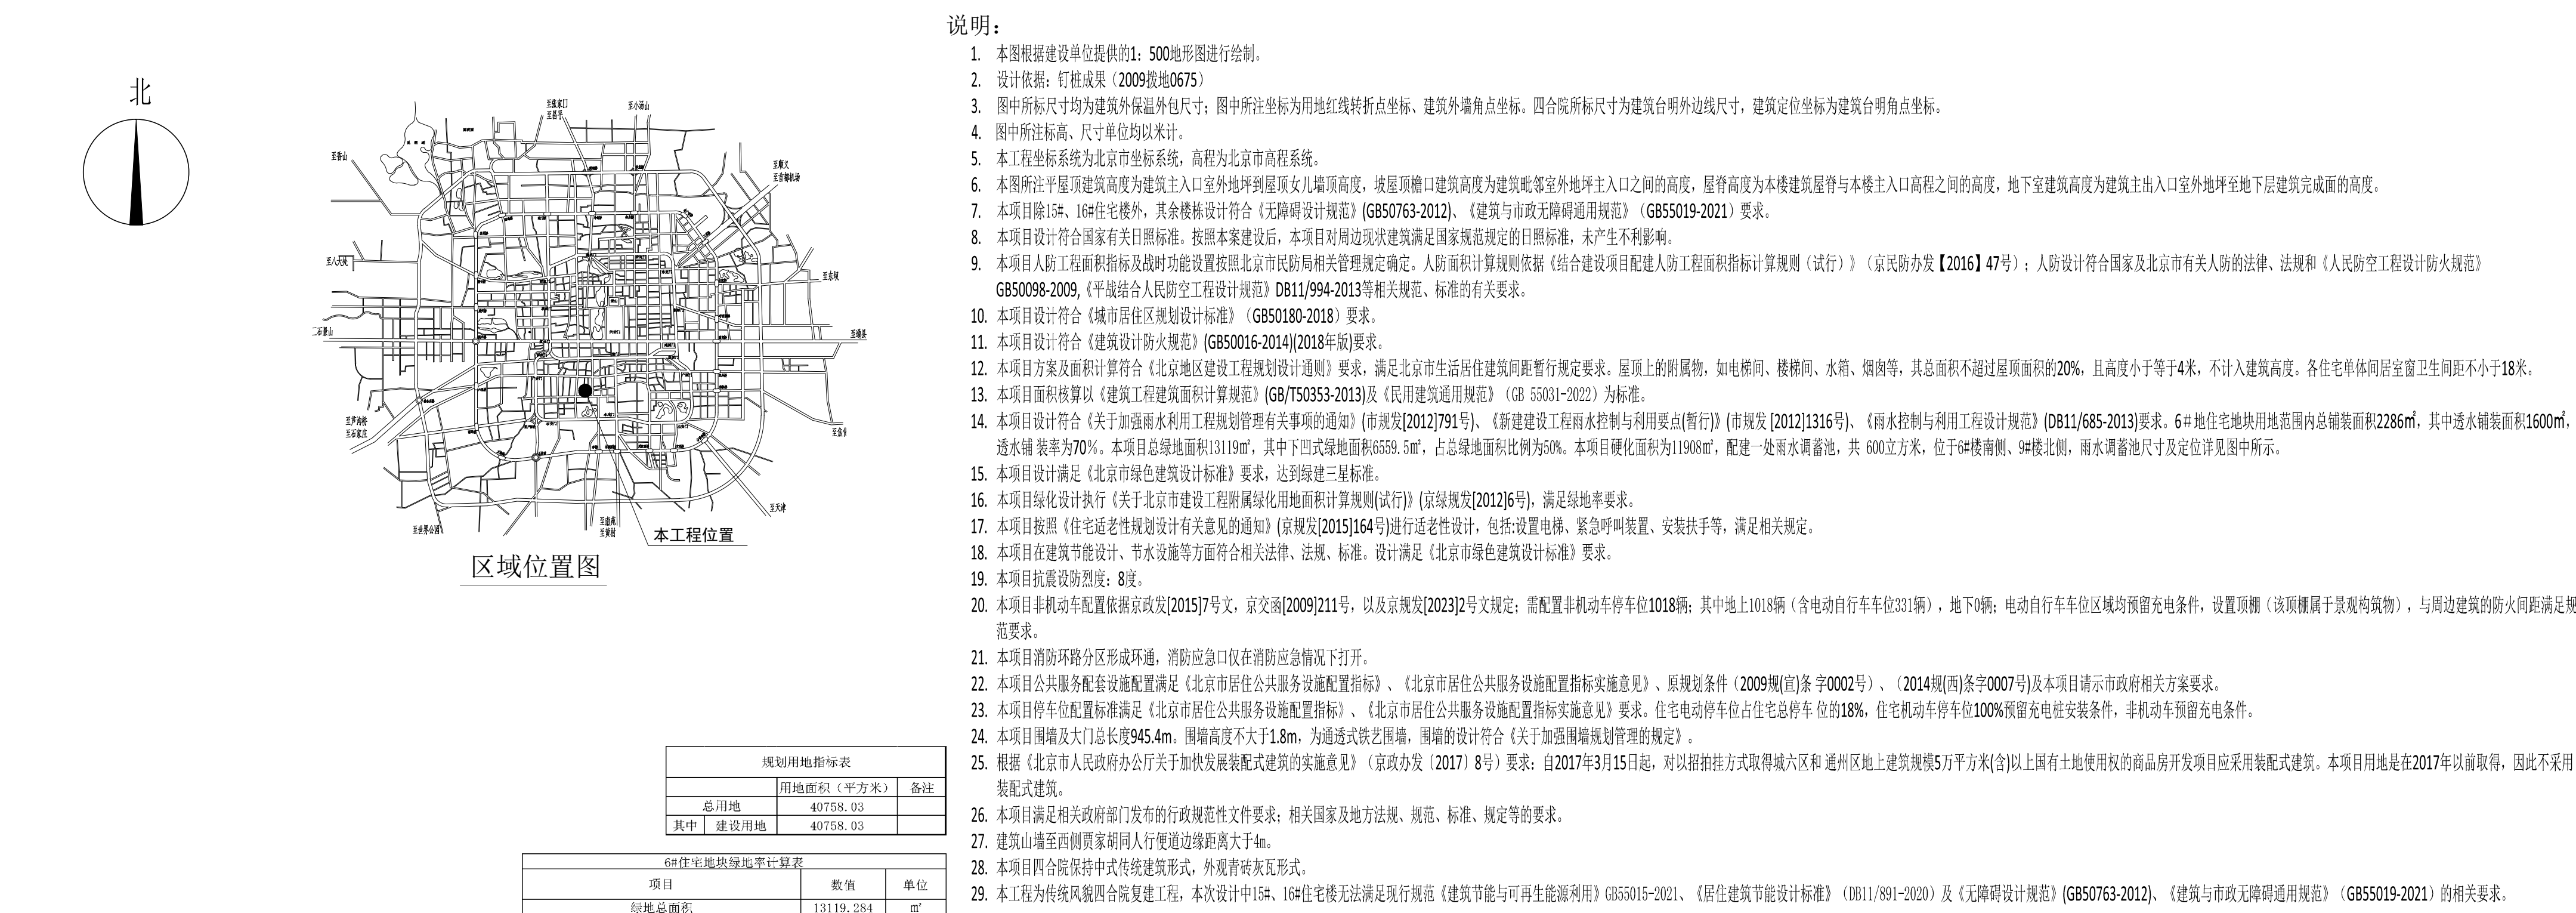


西城区大吉危改小区三期项目6号地项目设计方案公示

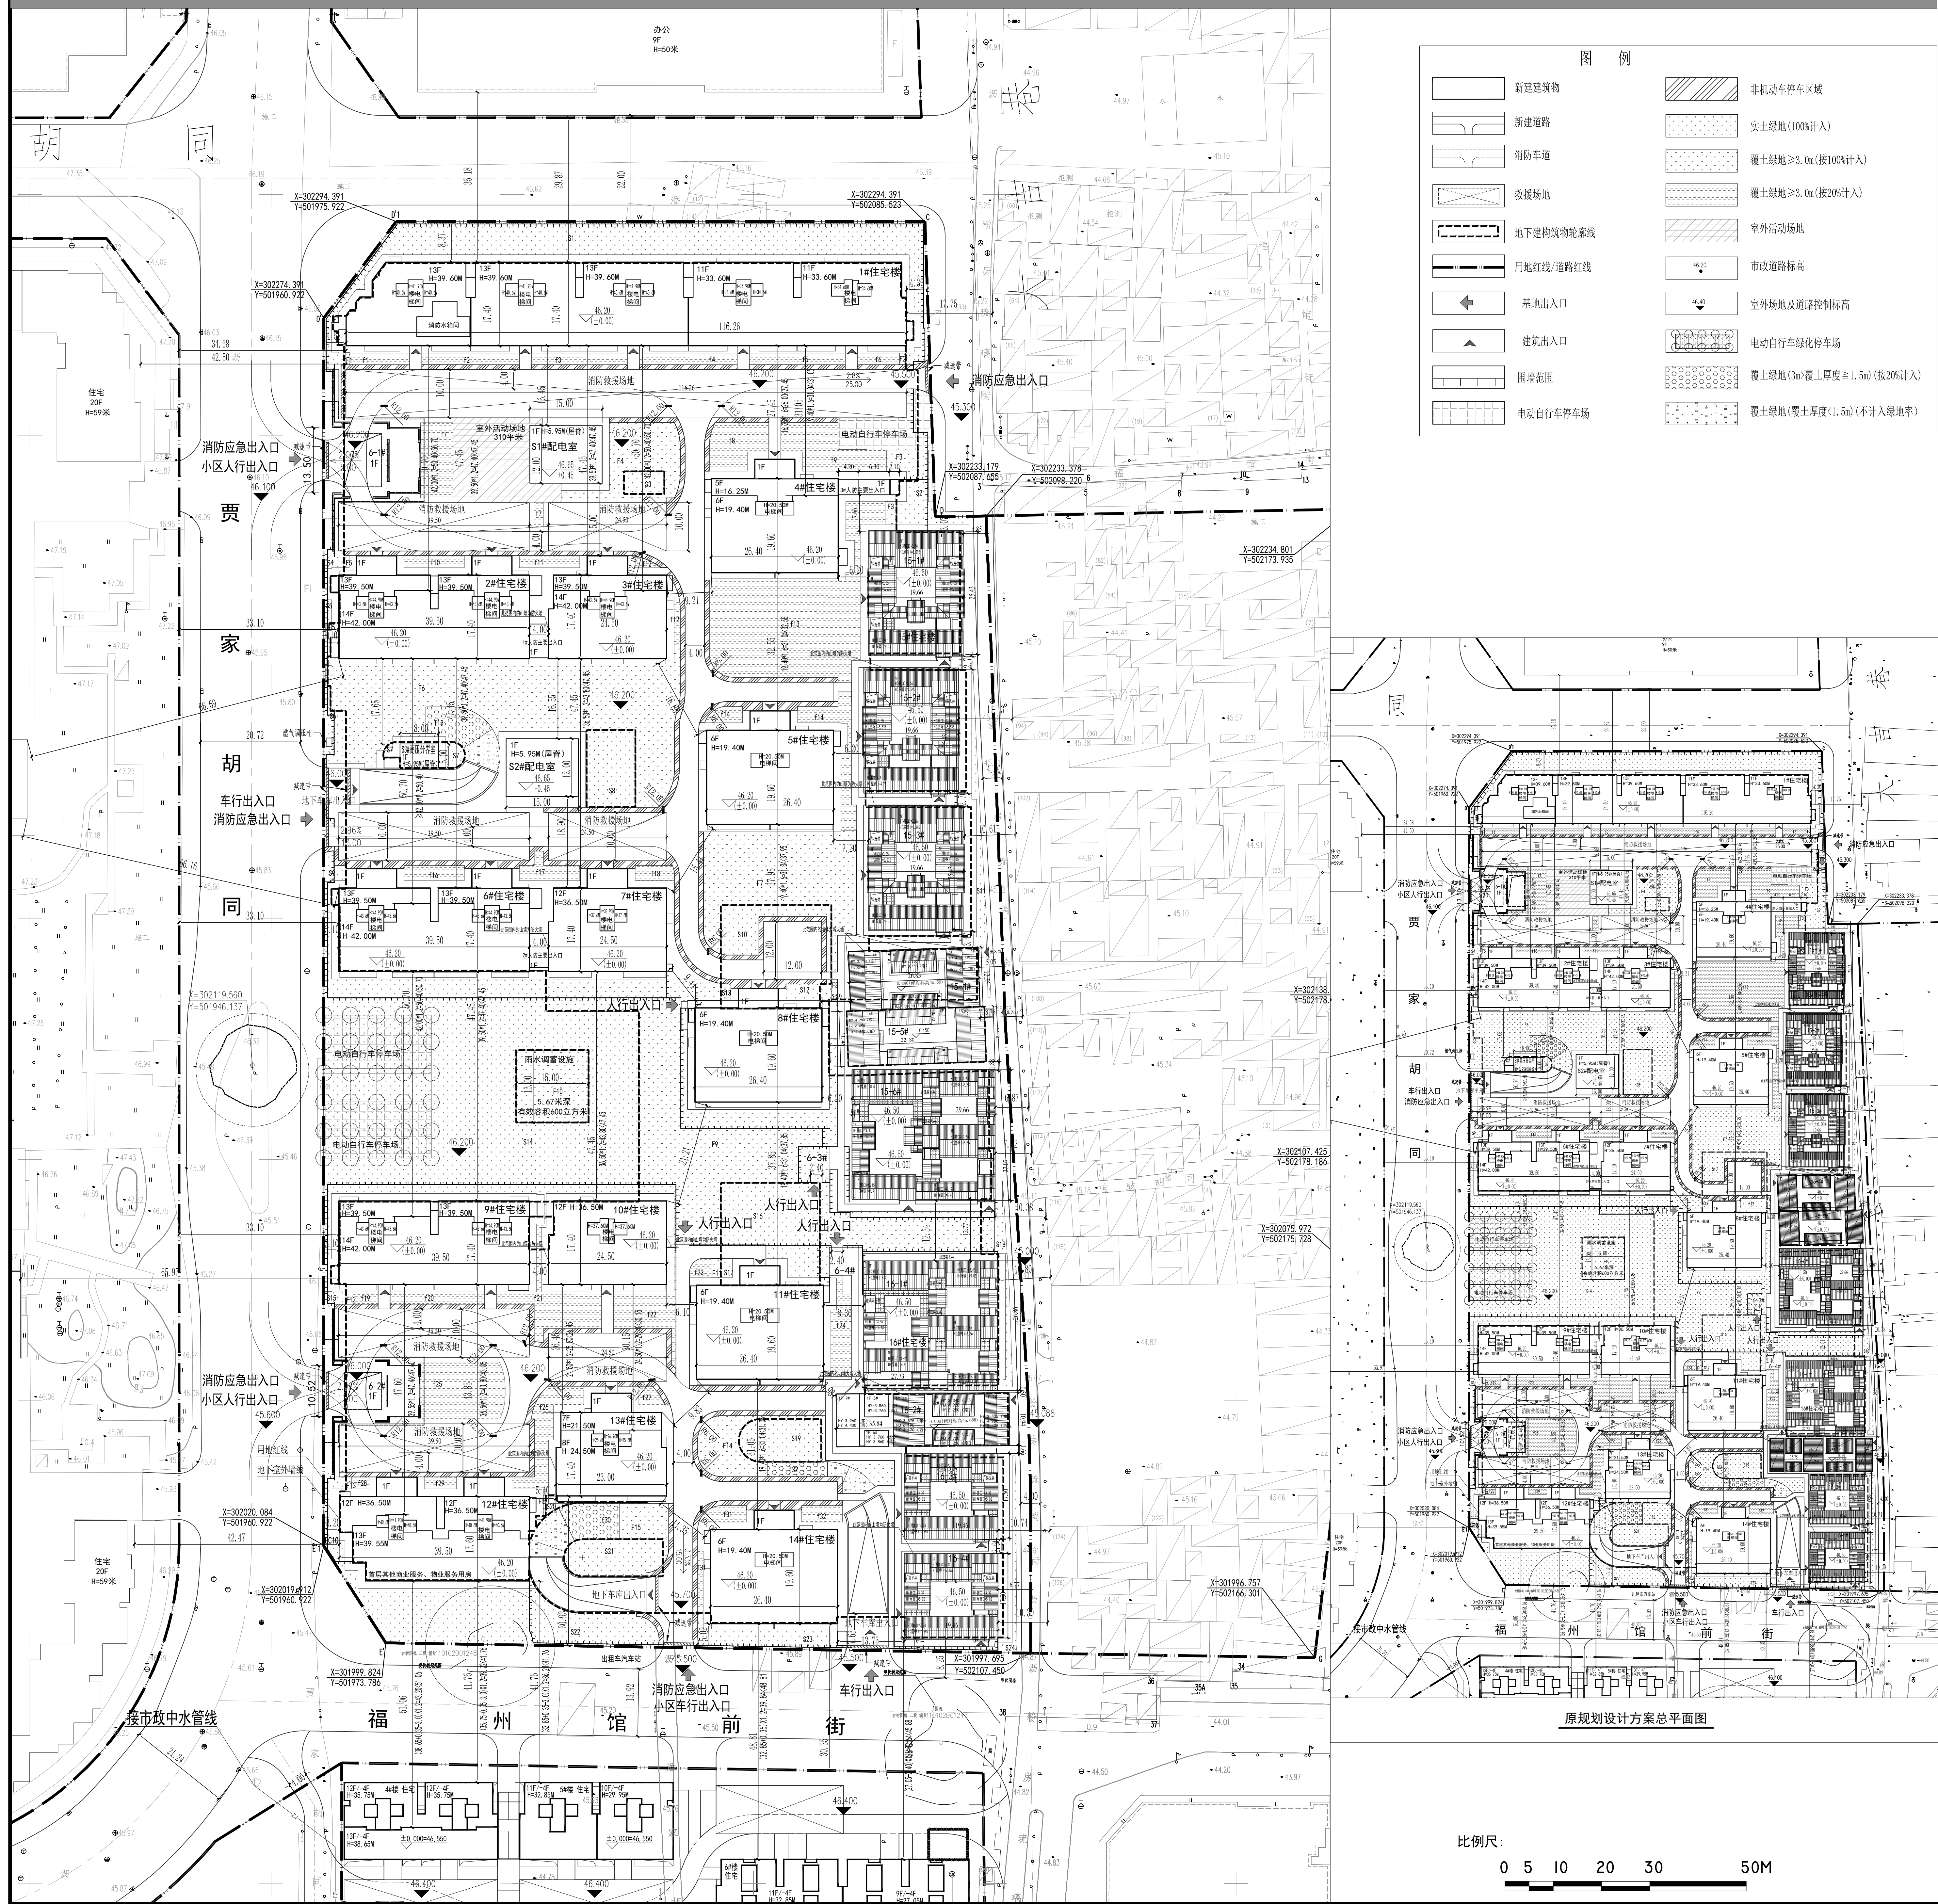




[illegible][illegible]

会签栏		专业	签字	年月
总图				
建筑				
结构				
给排水				
暖通				
电气				
电讯				
设计证书号: A1110103035				